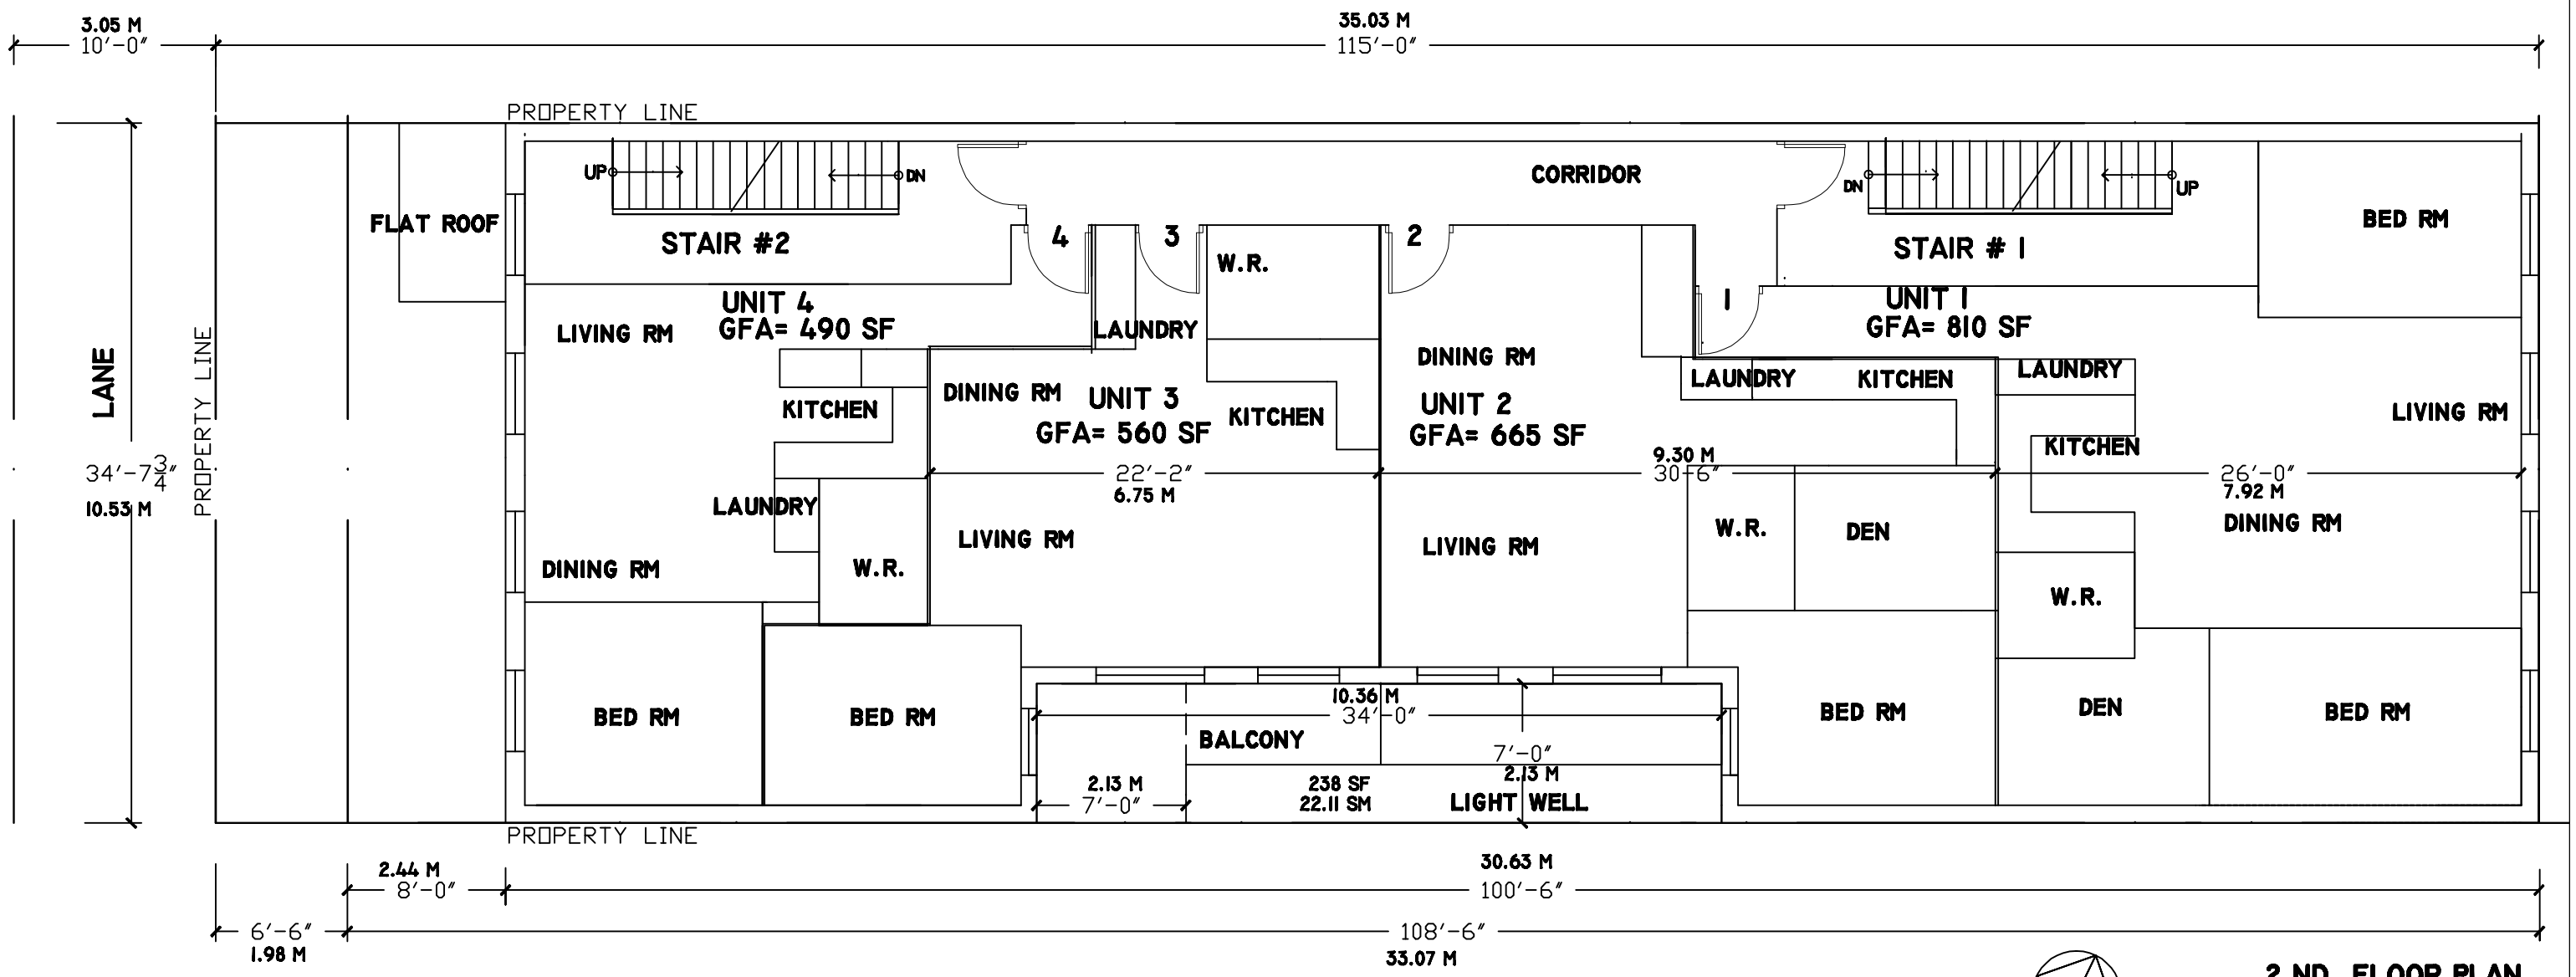

N

2 ND FLOOR PLAN

SCALE: 1/8"=1'-0"

GFA = 3,244 SQ FT
301.36 SM

UNITS 1 BED RM = 3
UNITS 2 BED RM = 1

META FORM
ARCHITECTS INC.
608 ORIOLE PARKWAY
TORONTO, ONT.
M4R 2C3
TEL. 416 520-0552
FAX 416 545-1421

NEW APARTMENT BUILDING

1000 & 1002
BATHURST ST.
TORONTO, ONT.

2 ND FLOOR PLAN

DATE: SEPT. 6, 2012 | SCALE: 1/8"=1'-0"